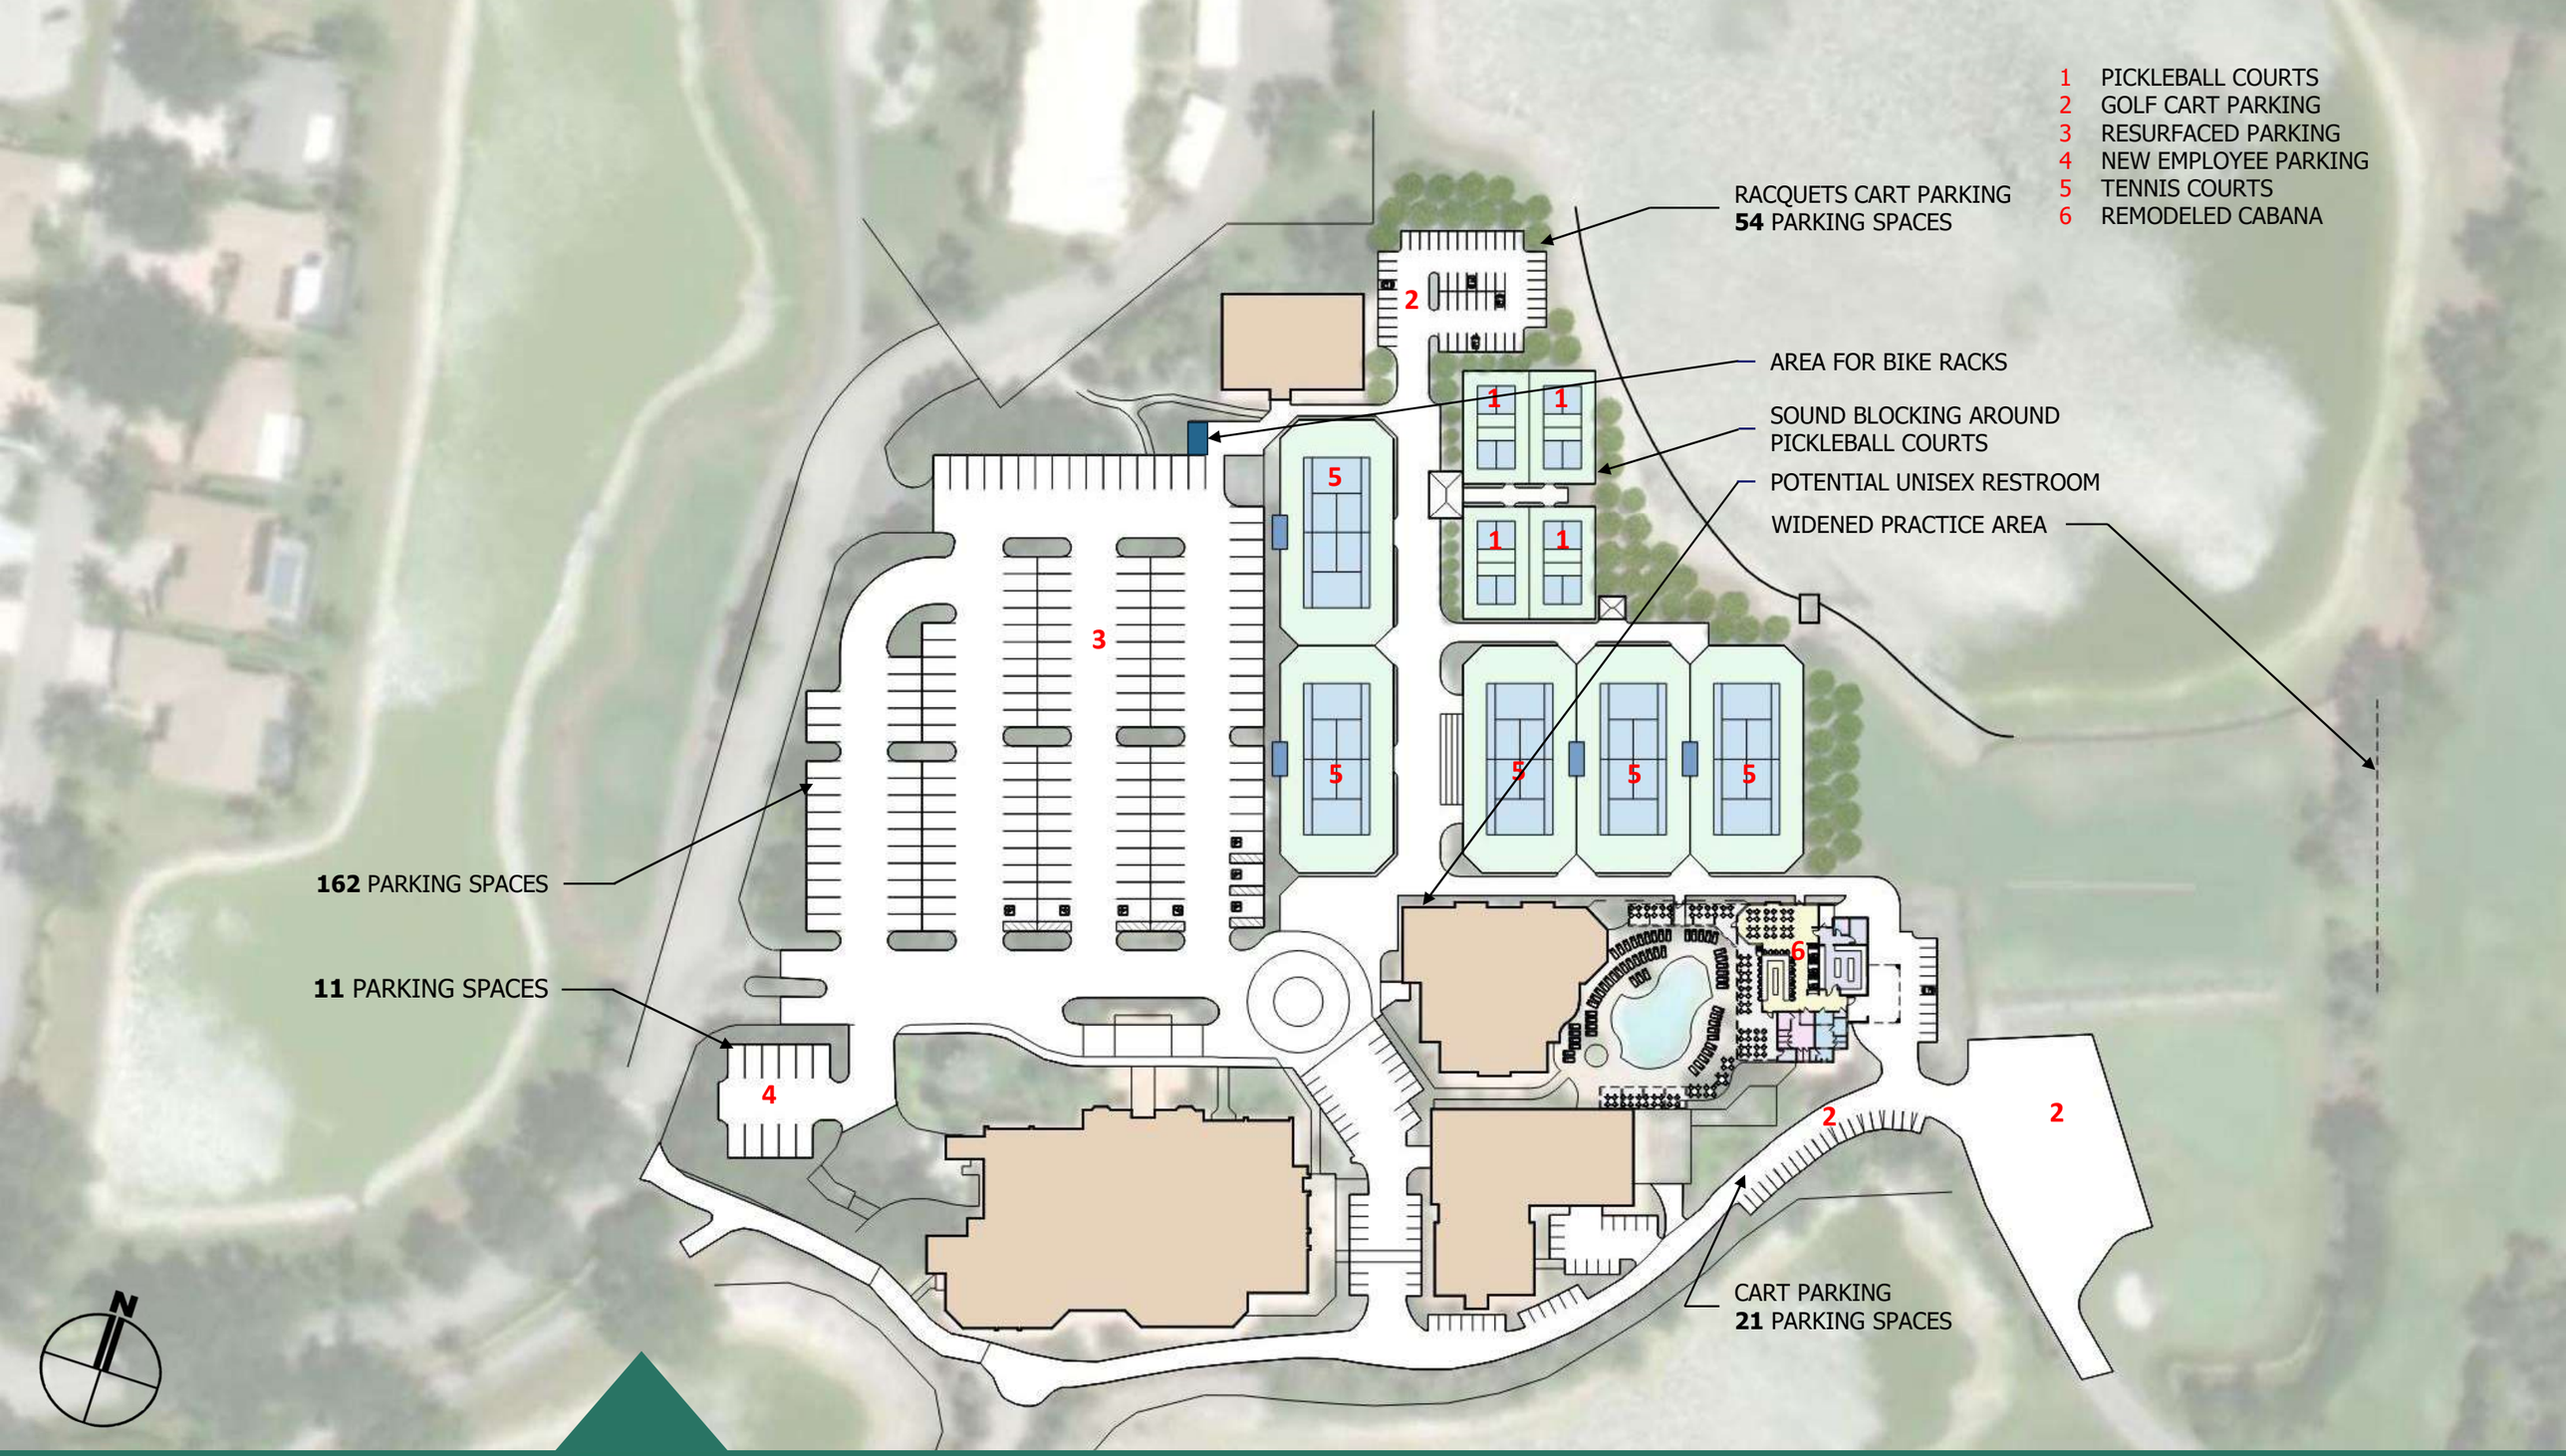

Recommended Site Plan

Peacock + Lewis, AIA

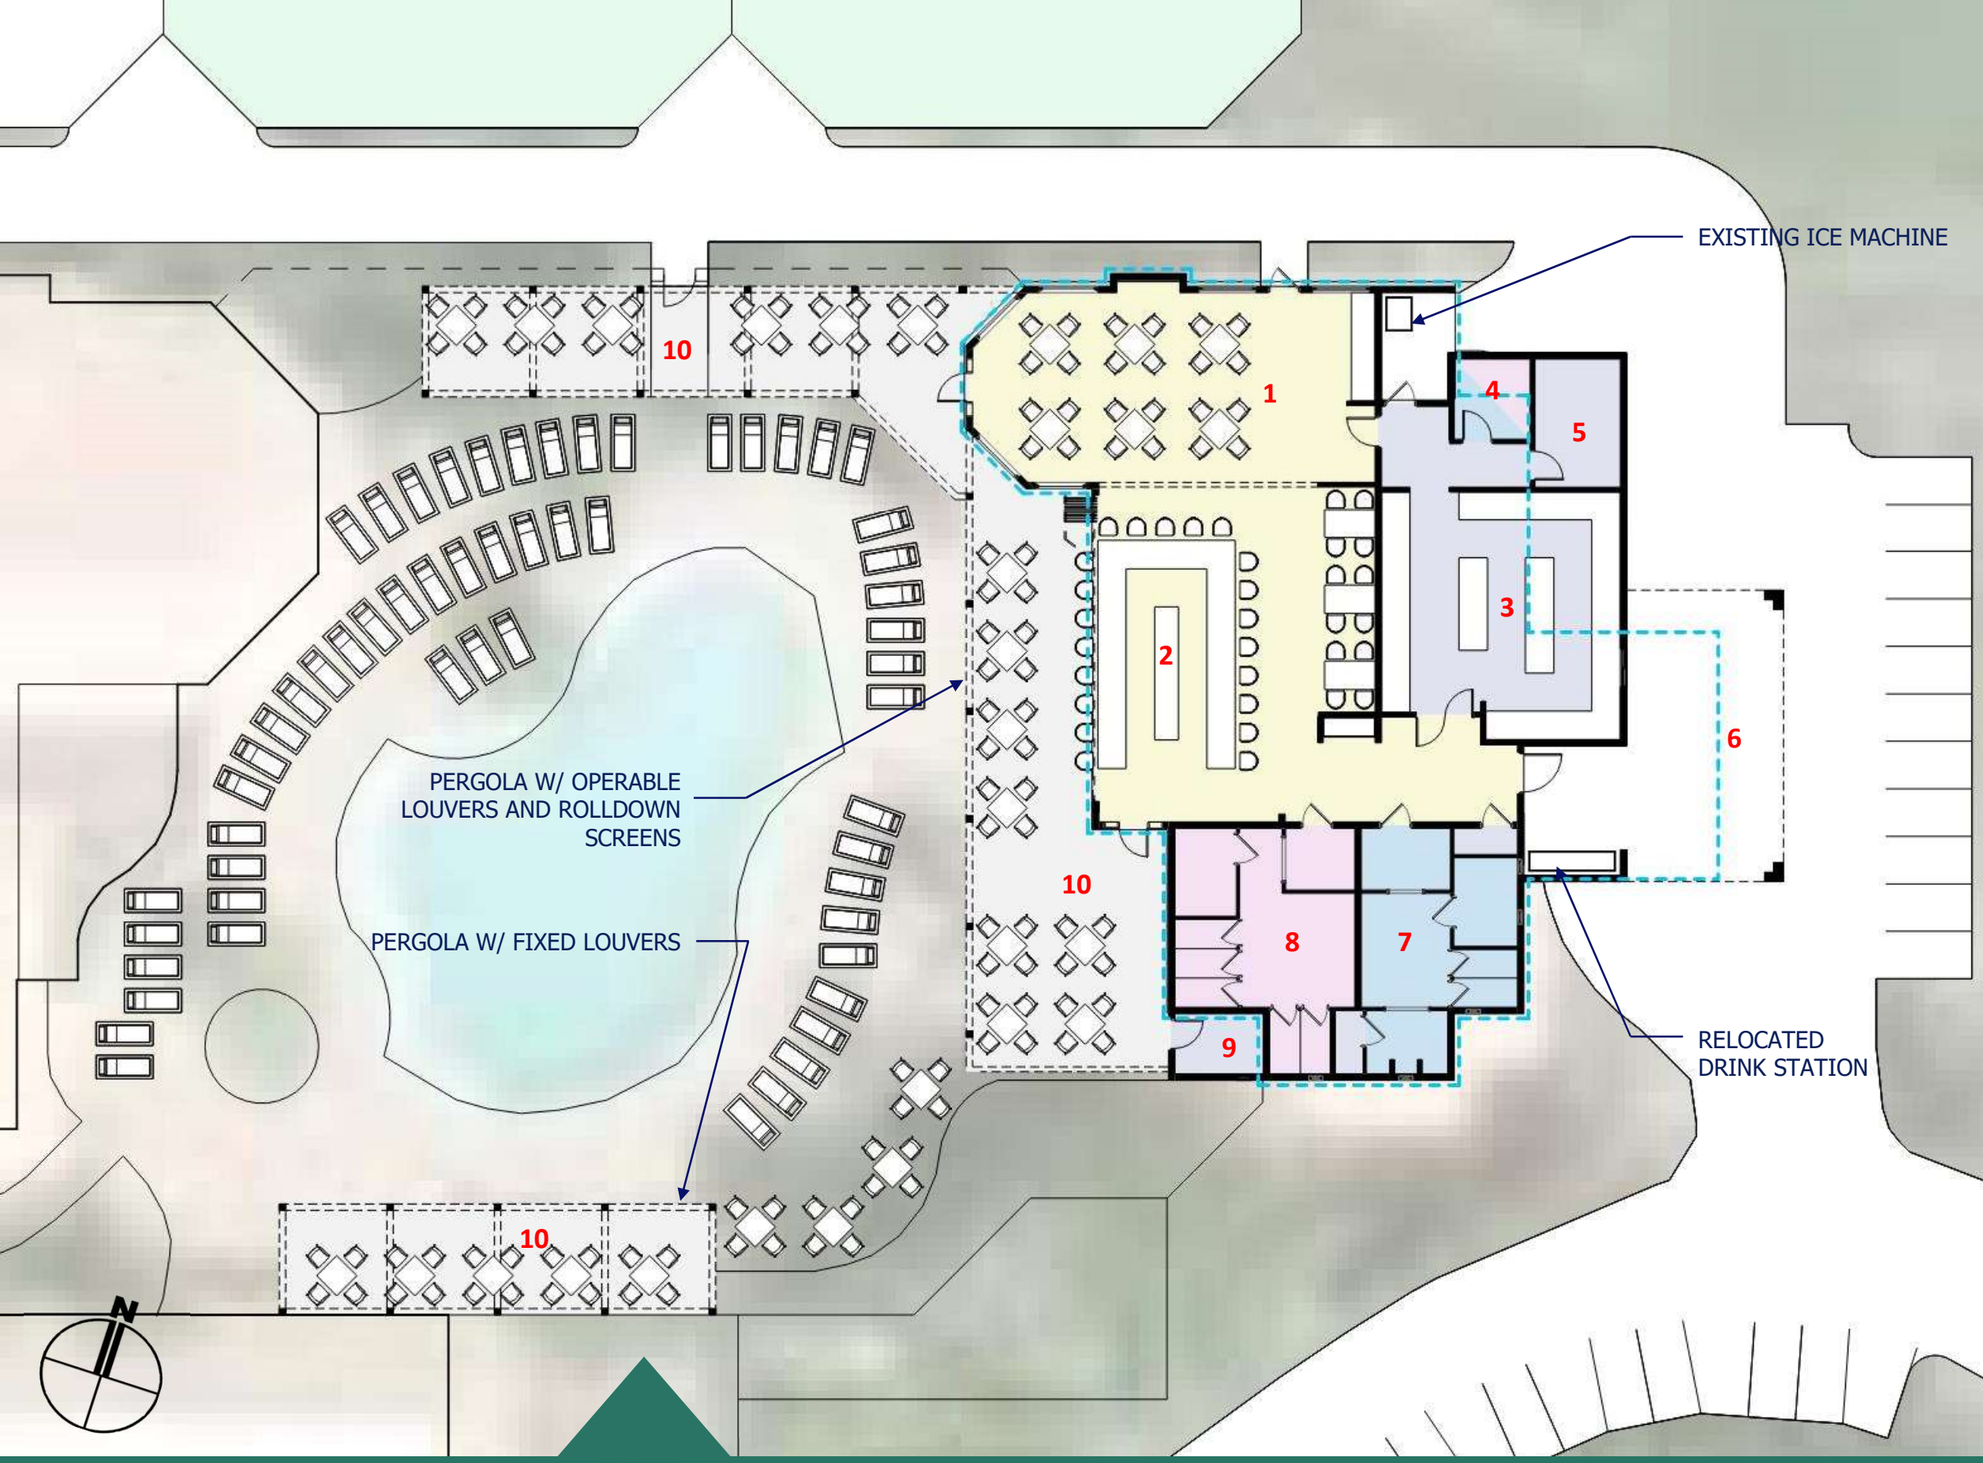

1 DINING
2 INDOOR/OUTDOOR BAR
3 KITCHEN
4 CHEF'S RESTROOM
5 COOLER/FREEZER
6 PORTE COCHERE
7 MEN'S RESTROOM
8 WOMEN'S RESTROOM
9 STORAGE
10 PERGOLA

INDOOR SEATING:	**36** SEATS
OUTDOOR SEATING:	**92** SEATS
BAR SEATING:	**21** SEATS (+11)
LOUNGE SEATING:	**57** SEATS
TOTAL SEATING:	**149** SEATS (+11)
A/C AREA:	**4100** SQFT (+580)
OUTDOOR COVERED:	**2330** SQFT (+2330)
TOTAL SQFT:	**6430** SQFT (+2910)

OUTLINE OF EXISTING

MEMBER SPACES
BACK OF HOUSE
WOMEN'S WASHROOM
MEN'S WASHROOM
COVERED (NON-A/C)

WORTHINGTON COUNTRY CLUB

Recom. Cabana Plan

Peacock + Lewis, AIA